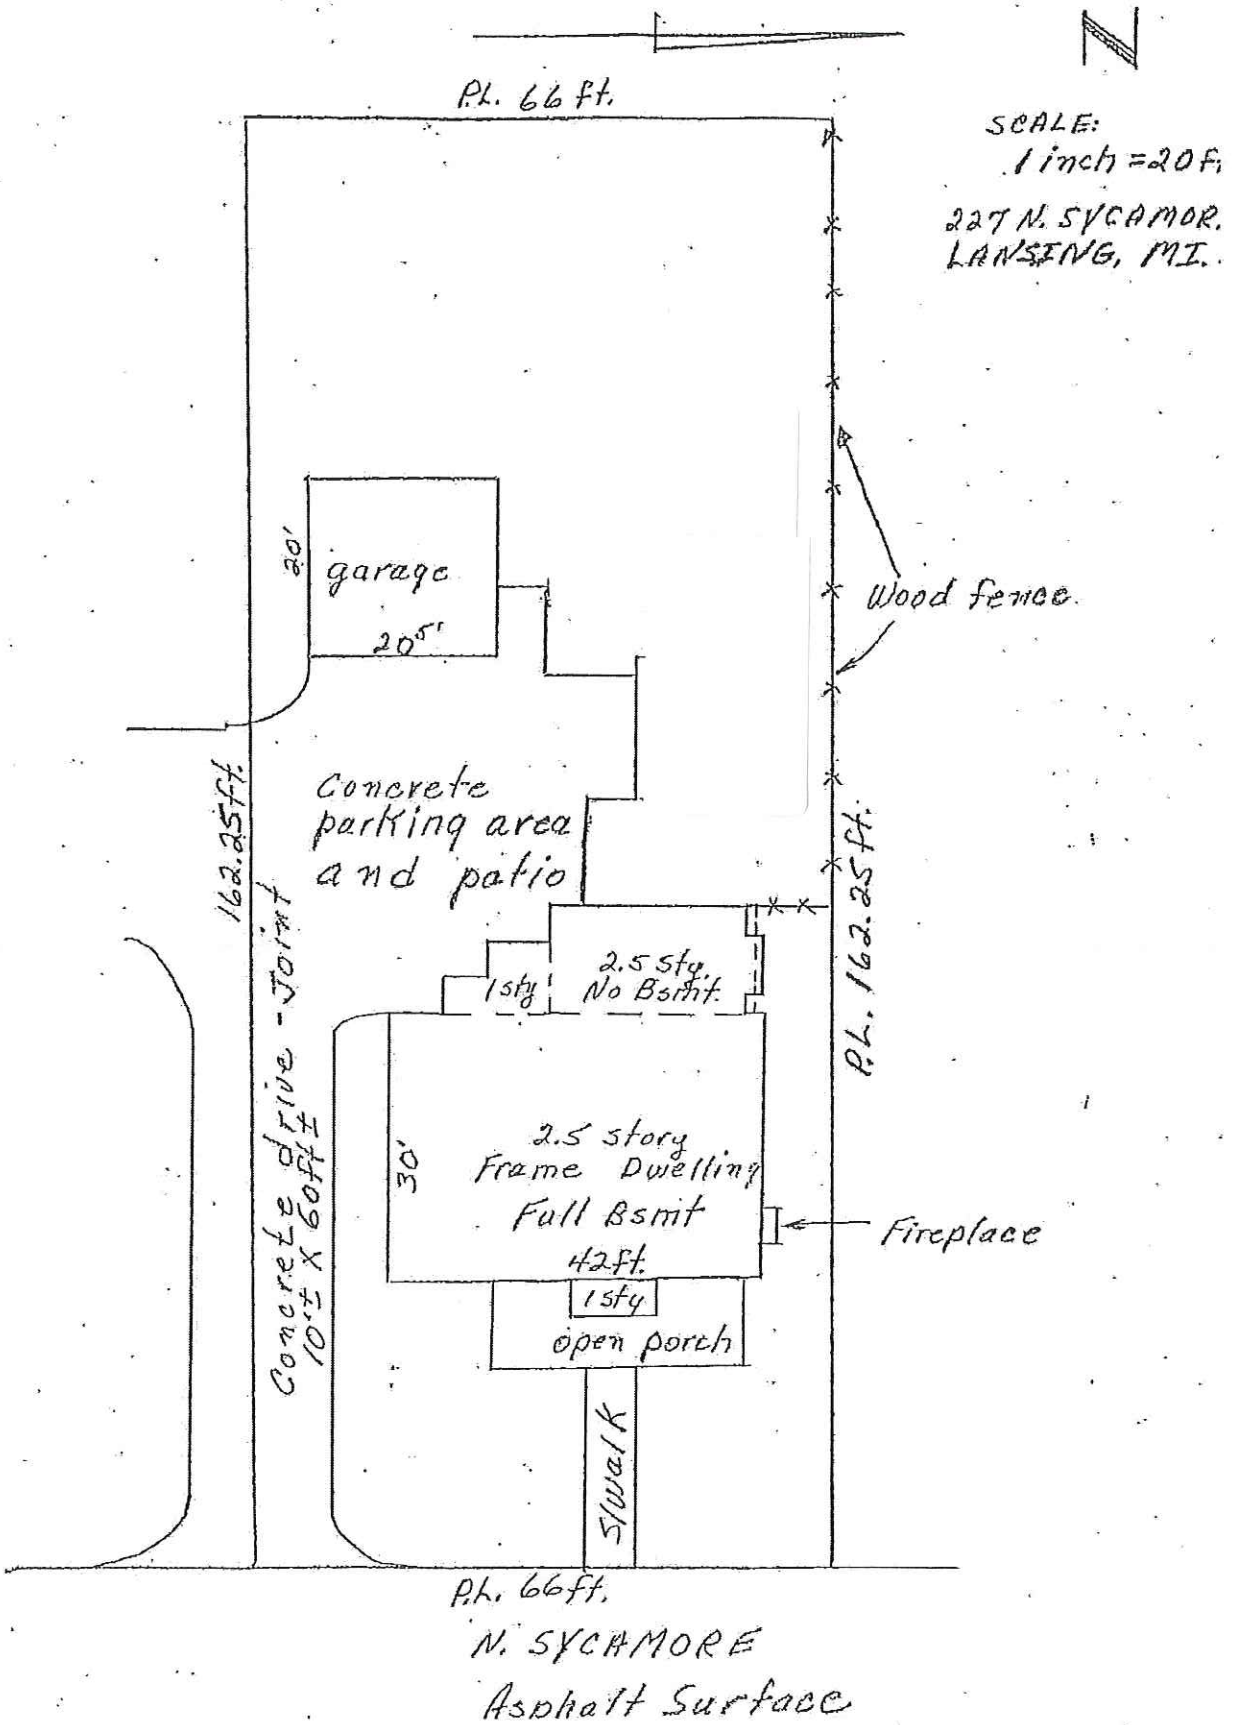

227 North Sycamore Street, Lansing, MI

Illustrations of main building floor plans and building footprints on the subject property (4 pages)

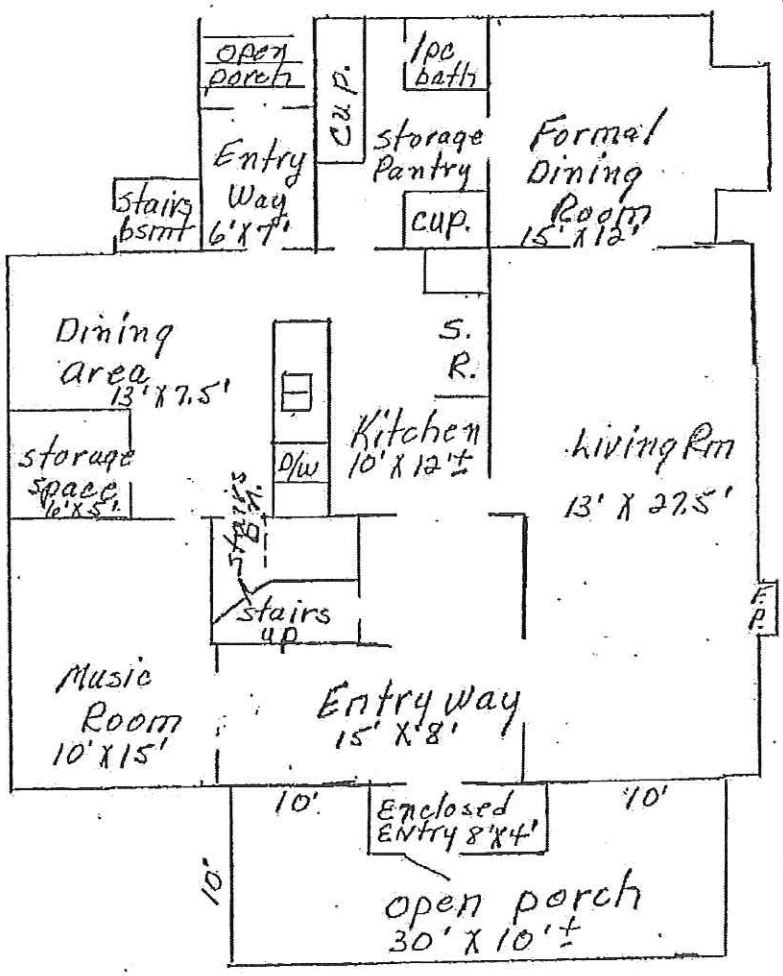

1st floor plan
scale 1 inch = 10 feet

227 No. Sycamore
Lansing, Mich.

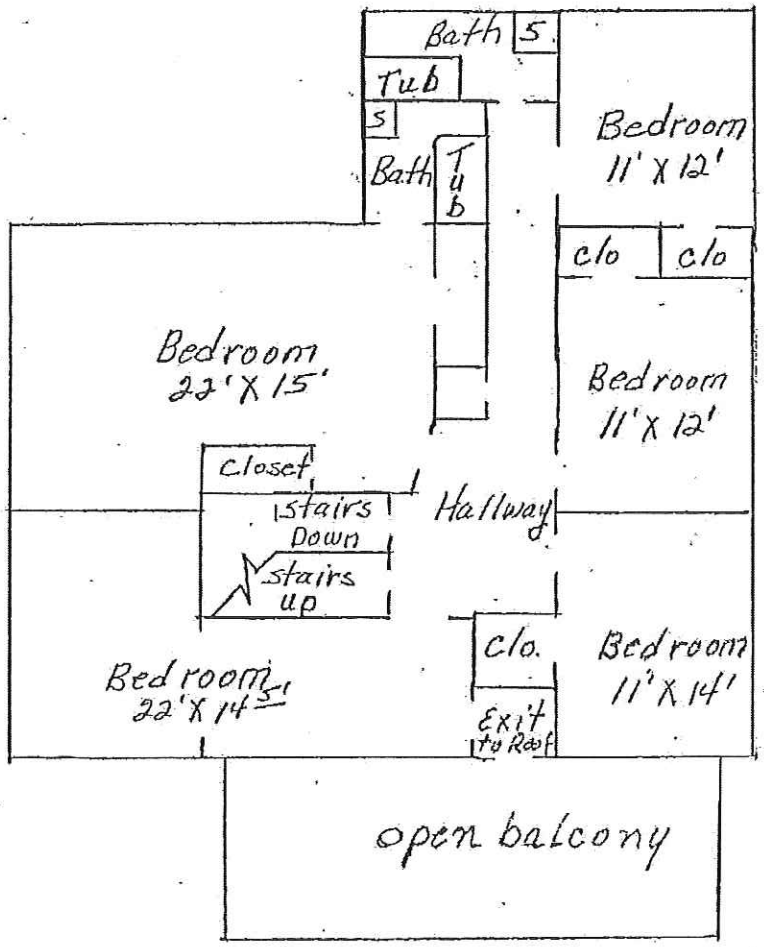

2nd floor plan
Scale: 1inch = 10ft.

227 No Sycamore
Lansing, Mich.

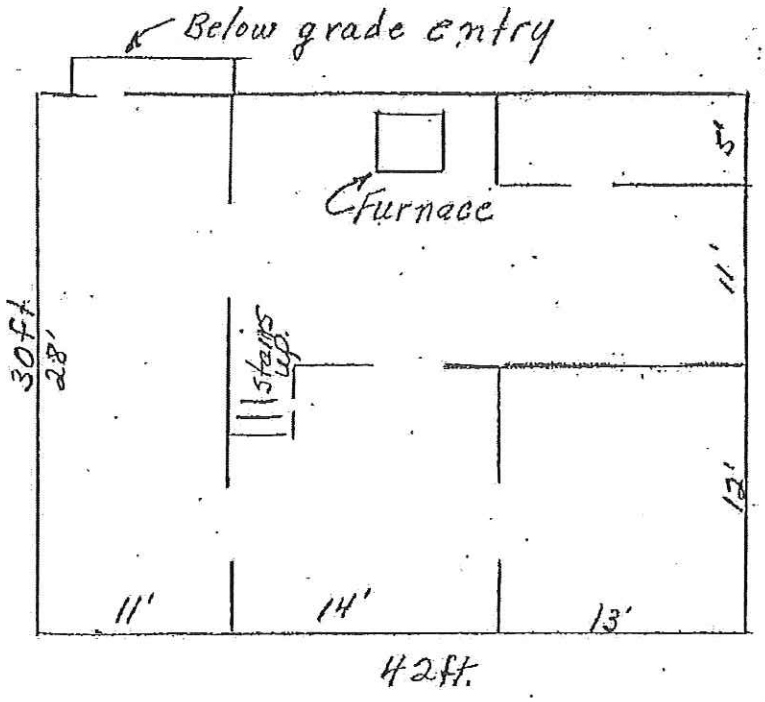

Basement sketch

Scale:
1 inch = 10ft.

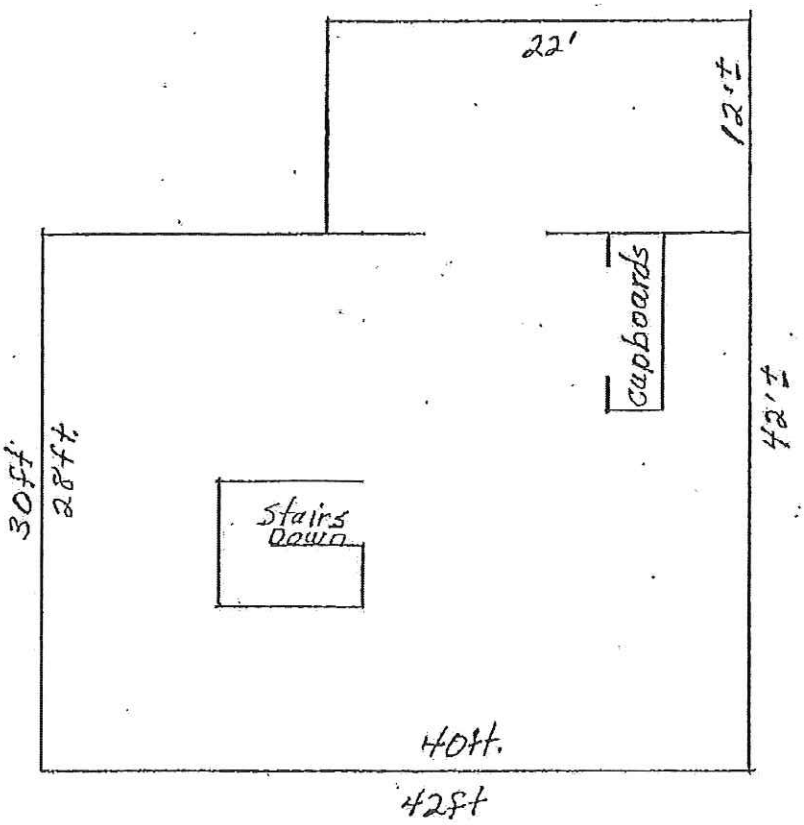

3rd floor plan