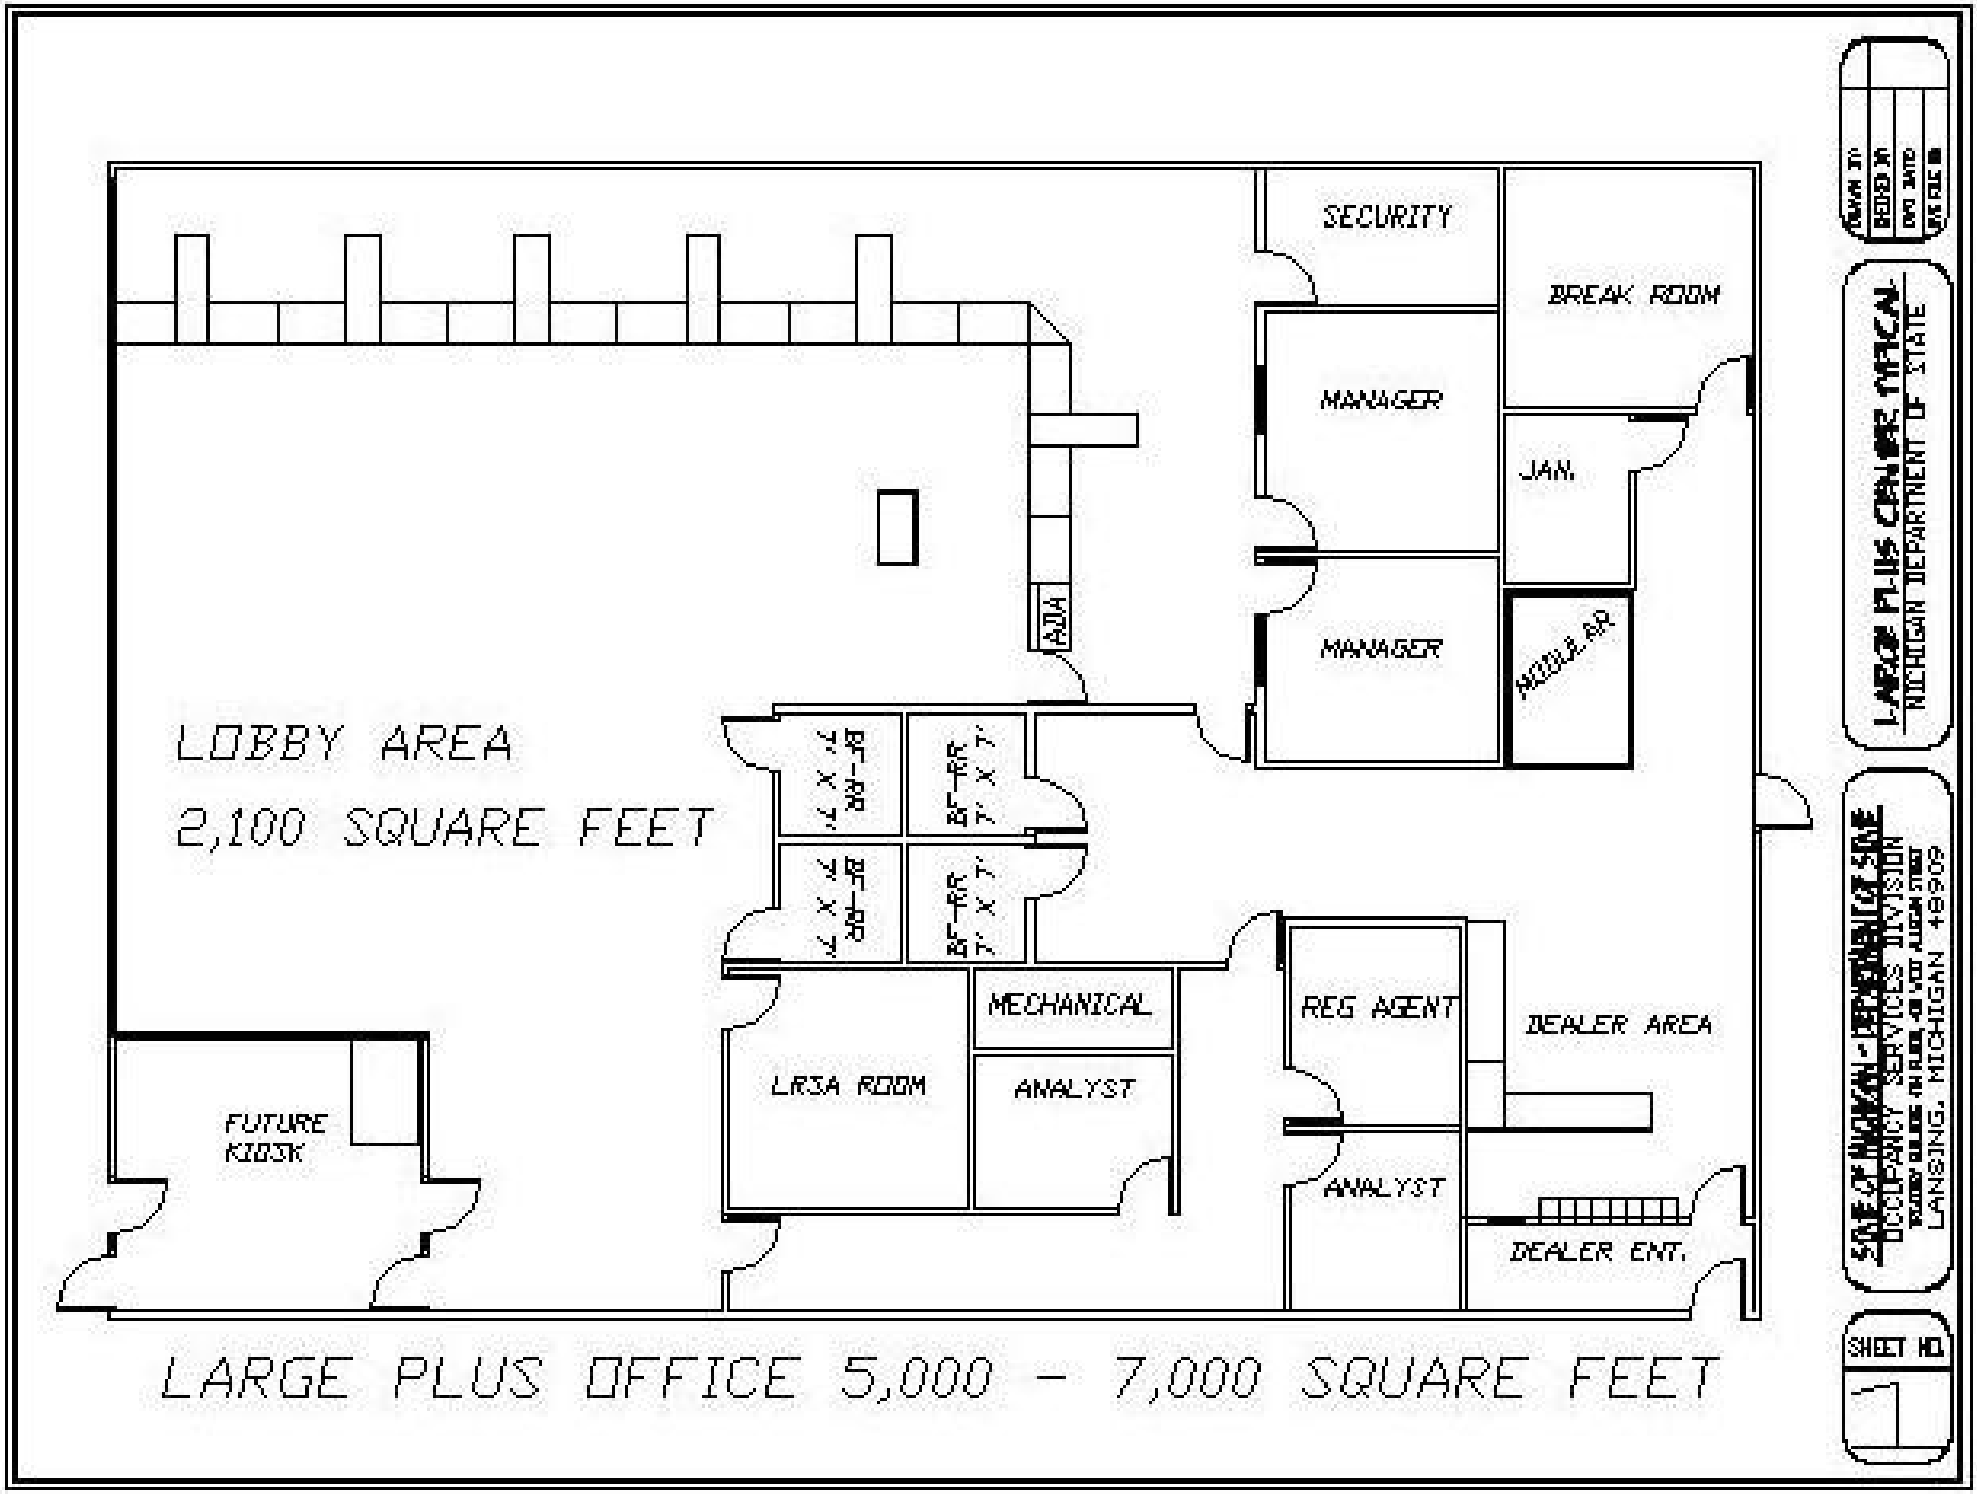
SECURITY
BREAK ROOM
MANAGER
JAN.
MANAGER
MODULAR
ADA
LOBBY AREA
2,100 SQUARE FEET
BF-RR 7' X 7'
BF-RR 7' X 7'
BF-RR 7' X 7'
BF-RR 7' X 7'
MECHANICAL
ANALYST
LR3A ROOM
REG AGENT
DEALER AREA
ANALYST
DEALER ENT.
FUTURE KIOSK
LARGE PLUS OFFICE 5,000 - 7,000 SQUARE FEET
LARGE PLUS CENTER TYPICAL
MICHIGAN DEPARTMENT OF STATE
SOLE OF MICHIGAN - DEPARTMENT OF STATE
OCCUPANCY SERVICES DIVISION
LANSING, MICHIGAN 48909
SHEET NO.
1