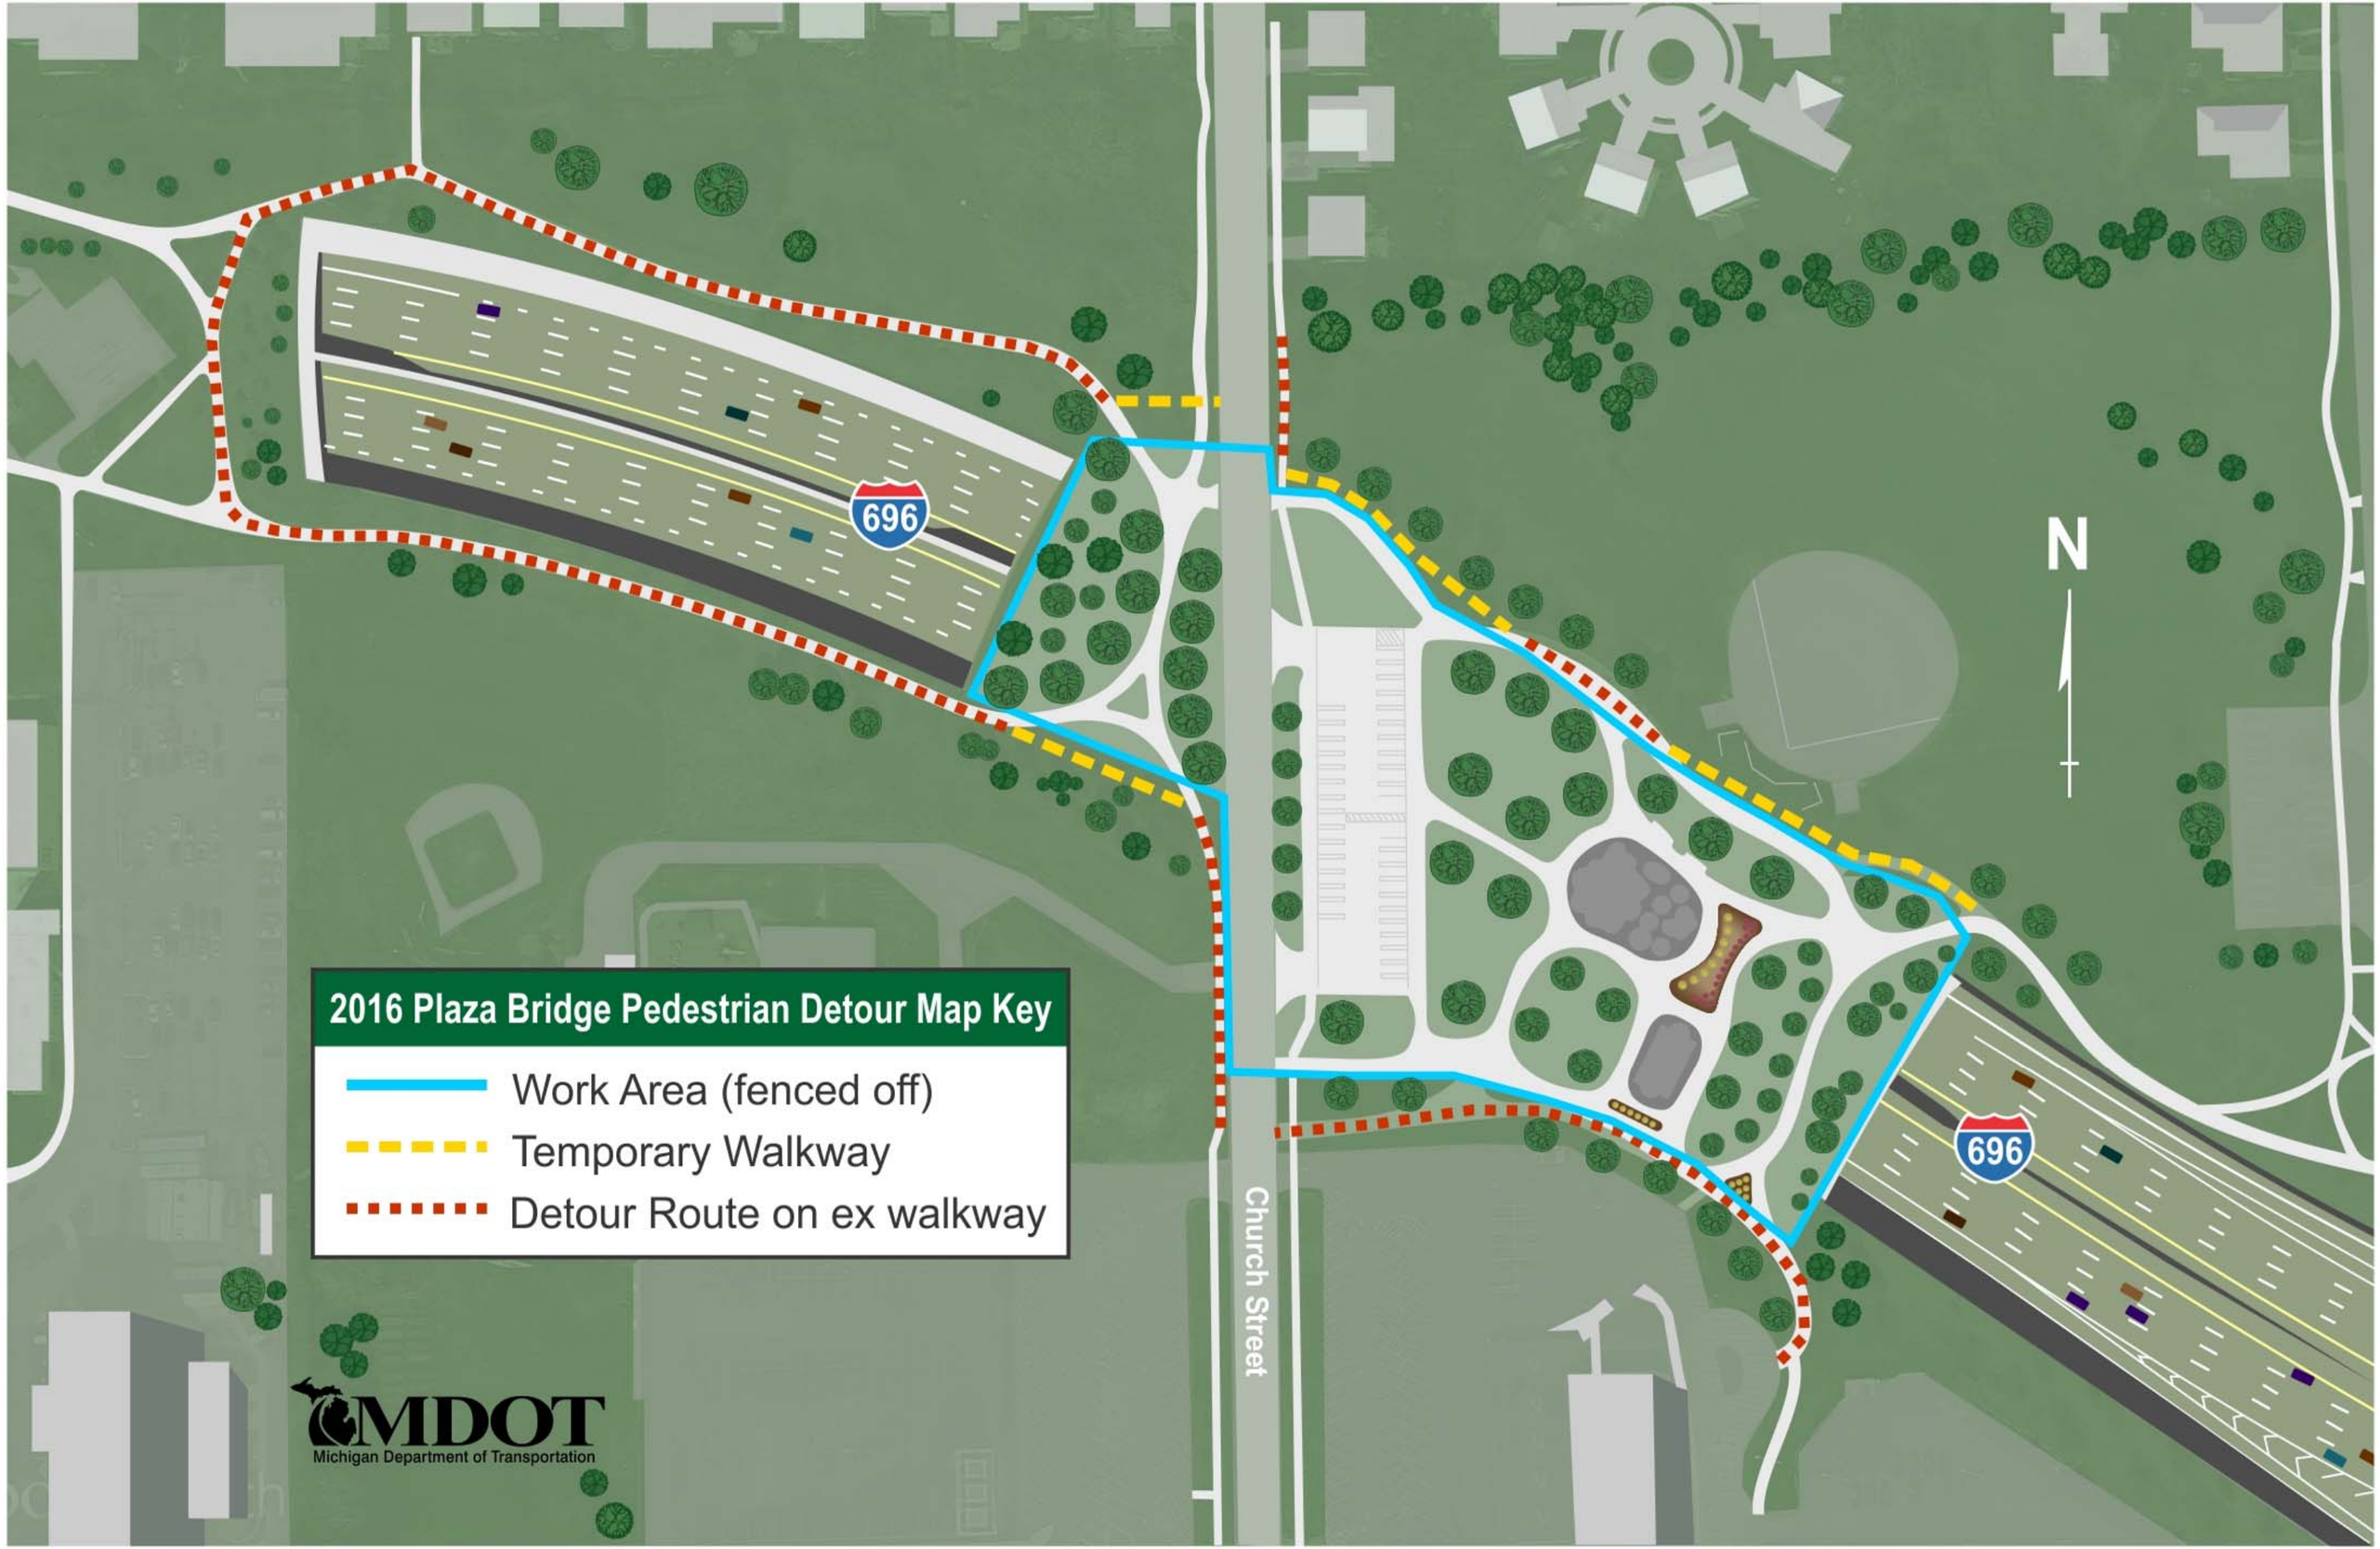
696
696
N
Church Street
2016 Plaza Bridge Pedestrian Detour Map Key
Work Area (fenced off)
Temporary Walkway
Detour Route on ex walkway
MDOT
Michigan Department of Transportation